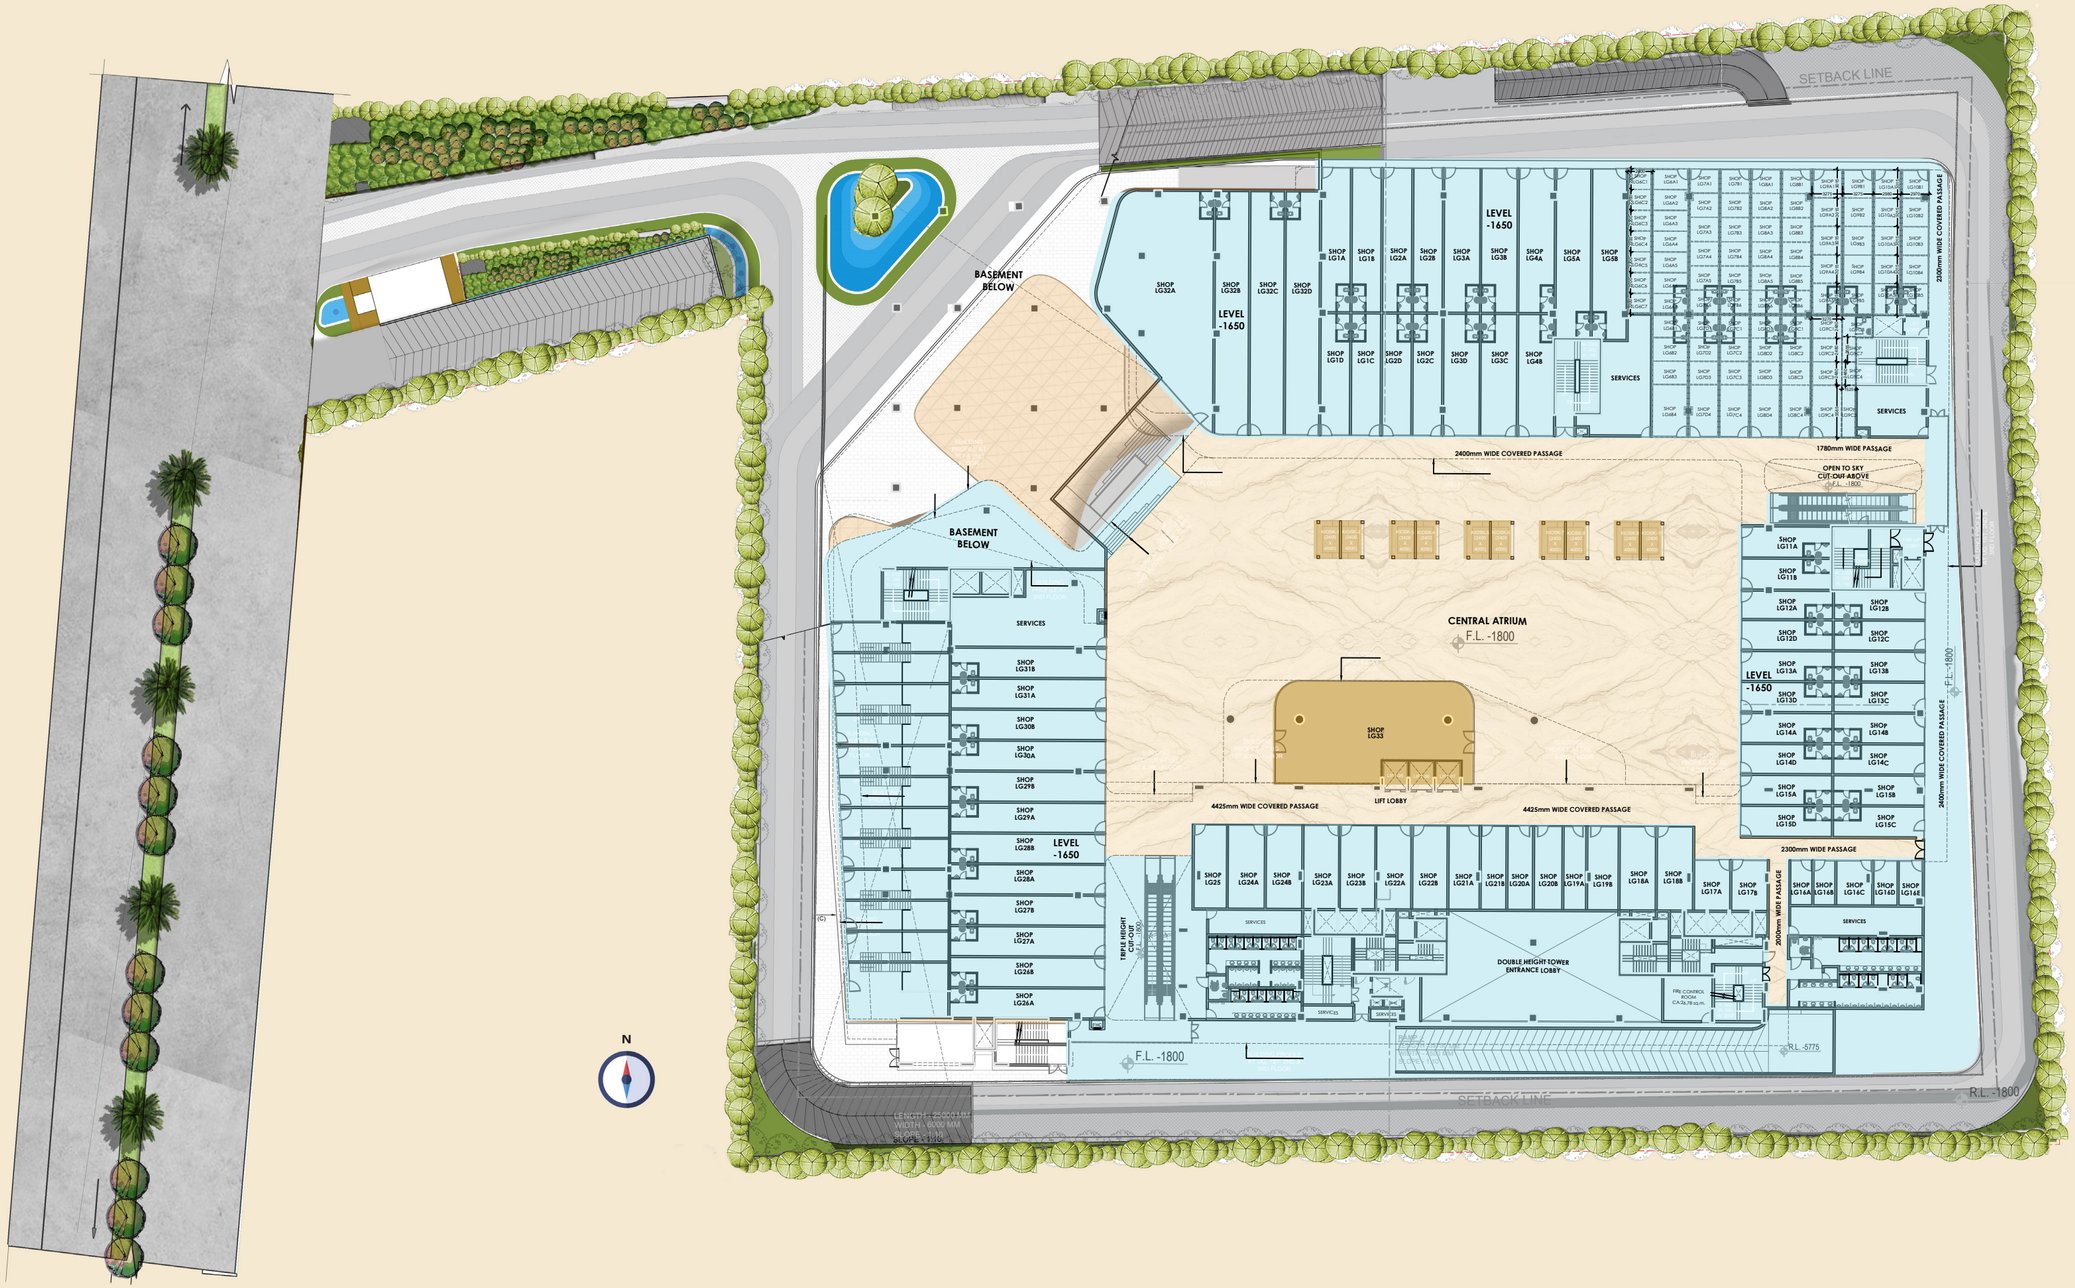LOWER FLOOR PLANS